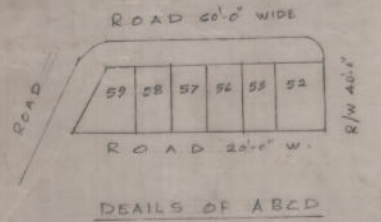

DEAILS OF ABCD

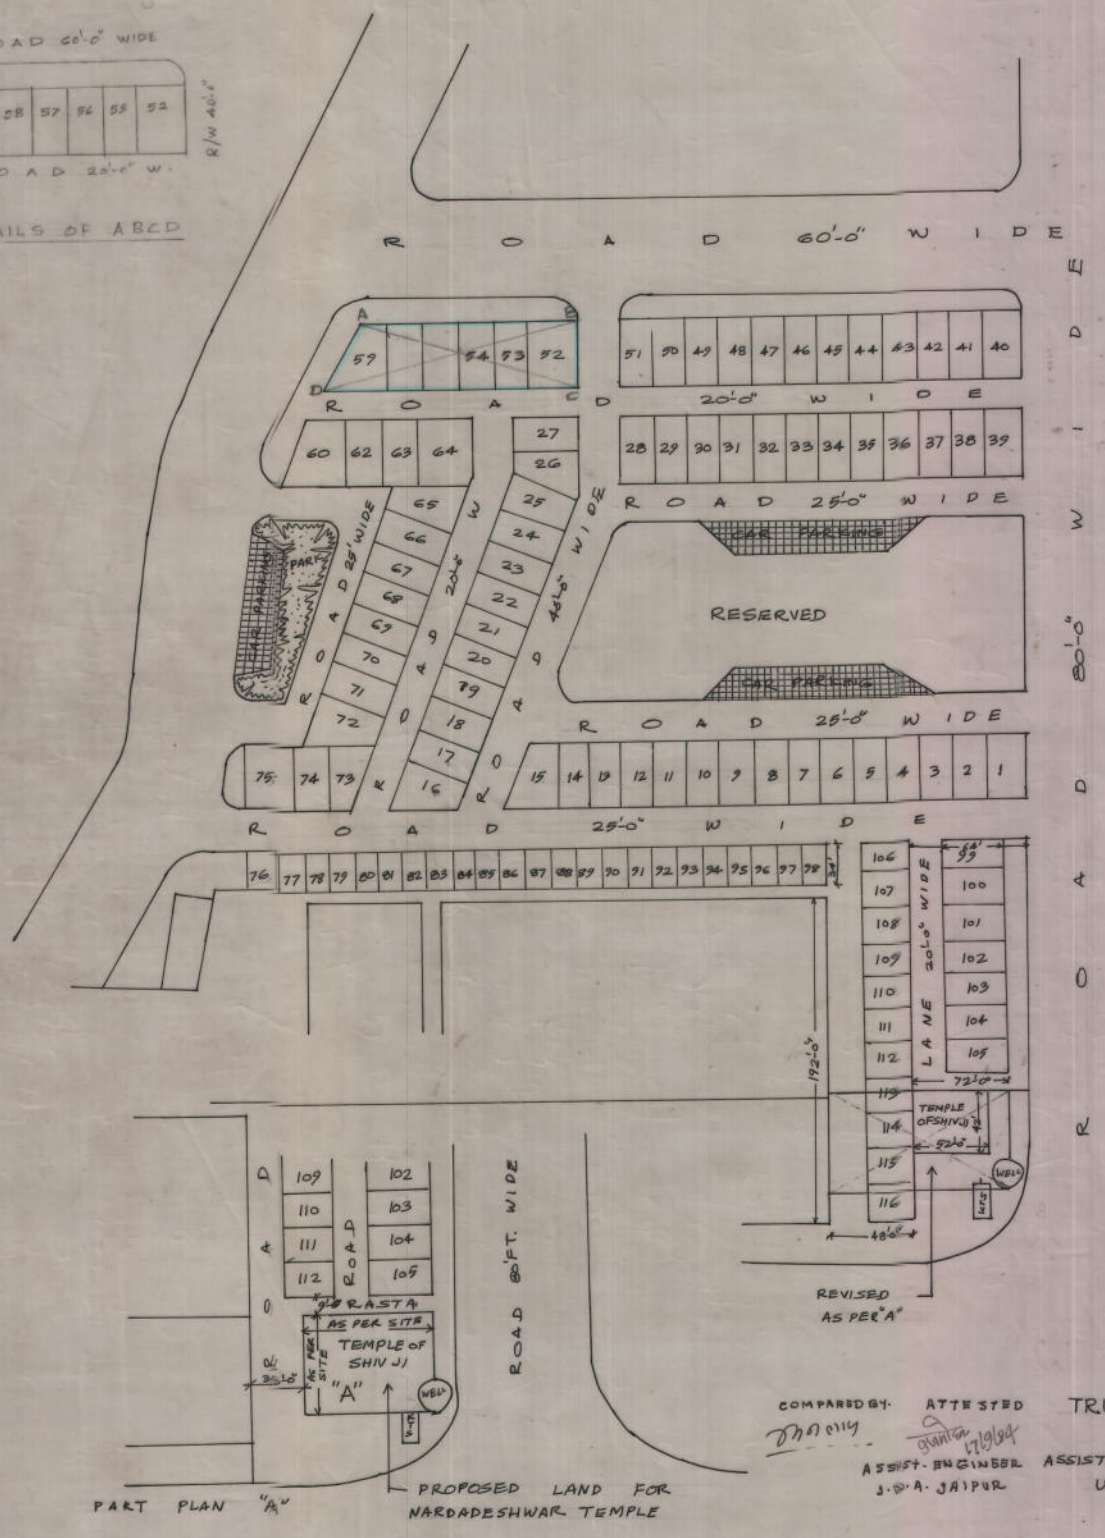

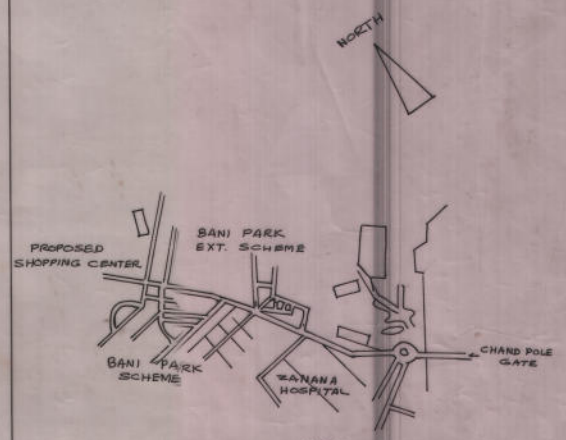

KEY - PLAN
4" INCH TO 1 MILE

NOTE:-

BLOCK ABCD RENUMBARED AS PER APPROVAL OF S.T.P. AT 49/N OF FILE NO F.2(11)69/Sheet 55/BP EXT./JDA/83. THE SHOP NO. 55 & 54 DOES NOT EXIST AT SITE.

ATP (CP) DTP (CP)

PART PLAN OF SHOPPING CENTRE BANI PARK EXTENSION SCHEME, JAIPUR.

DRAWN BY. Sd/-	SCALE - 50'= 1" INCH	DATE
TRACE BY	U.I.T. DRG. NO. 1976	ISSUED

CILP/UIT/73/10

COMPARED BY. ATTESTED

ASSIST. ENGINEER J.D.A. JAIPUR

TRUE - COPY

Sd/- 22/8/78
ASSISTANT TOWN PLANNER
U.I.T. JAIPUR

Sd/- 29-8-76
ASSISTANT ENGINEER
U.I.T. JAIPUR

Sd/-
DEPUTY TOWN PLANNER
U.I.T. JAIPUR.

SIZE 0.70X0.60M