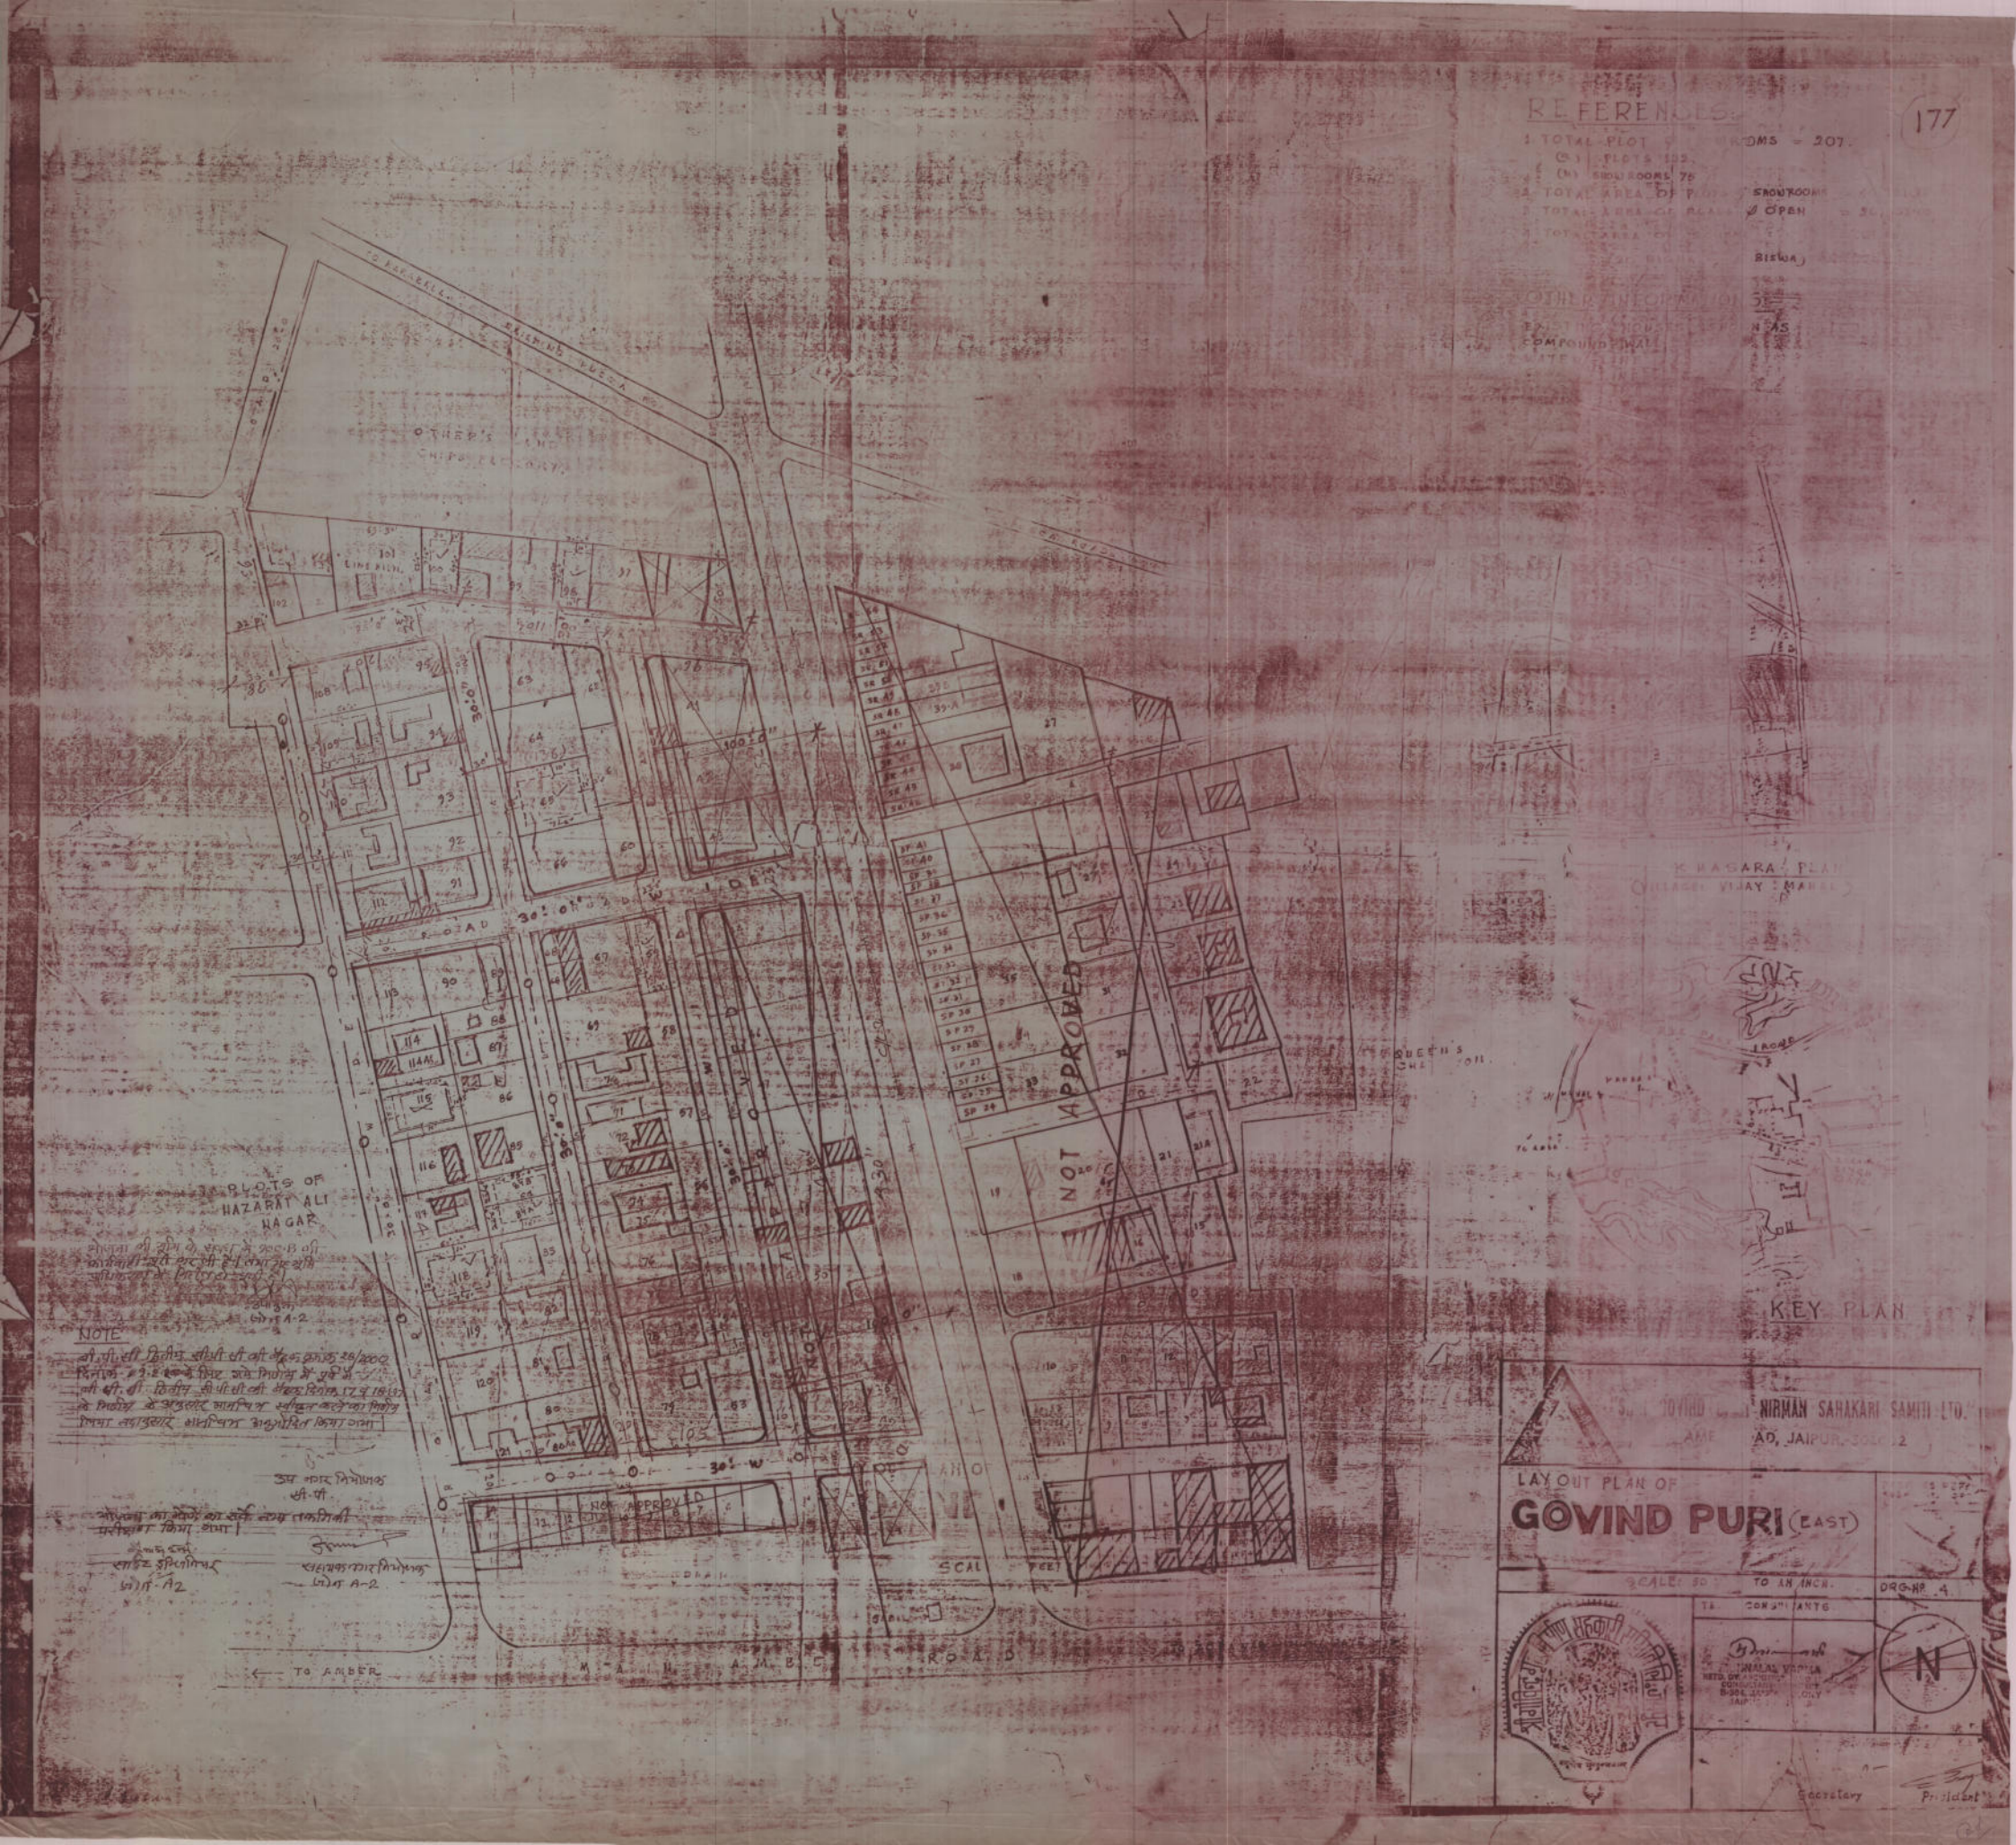
177
REFERENCES
1 TOTAL PLOT
ROOMS = 207
(A) PLOTS 102
(B) SHOWROOMS 75
2 TOTAL AREA OF PLOTS
SHOWROOMS
3 TOTAL AREA OF ROADS
OPEN
4 TOTAL AREA OF
BISWA
OTHER INFORMATIONS
COMPOUND WALL
KHAGARA PLAN
(VILLAGE VIJAY MAHAL)
KEY PLAN
NOT APPROVED
PLOTS OF HAZARAT ALI NAGAR
NOTE
उप नगर निमोलक
सी.पी.
सहायक नगर निमोलक
जोन A-2
TO AMBER
NIRMAN SAHAKARI SAMITI LTD.
AD, JAIPUR
LAY OUT PLAN OF
GOVIND PURI (EAST)
SCALE: 50 TO AN INCH.
DRG. NO. 4
CONSULTANTS
N
Secretary
President